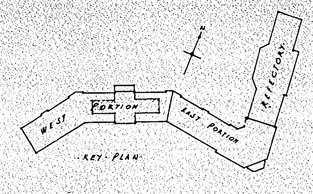

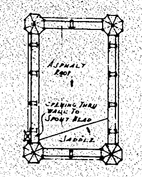

PLAN OF TOWER ROOF

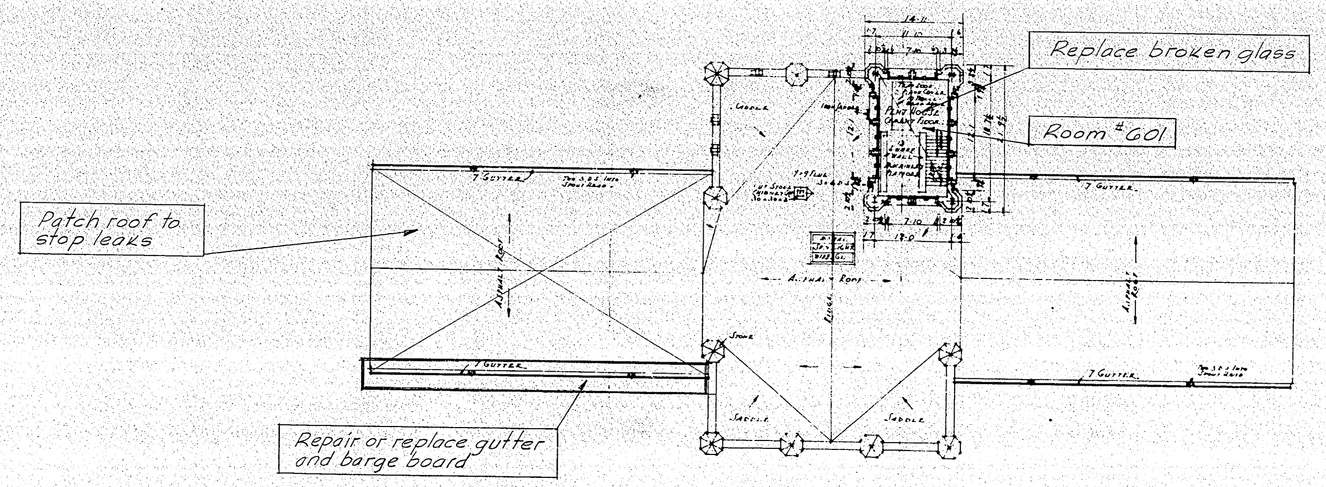

PLAN OF ROOF & FLINT HOUSE TOWER ON WEST PORTION

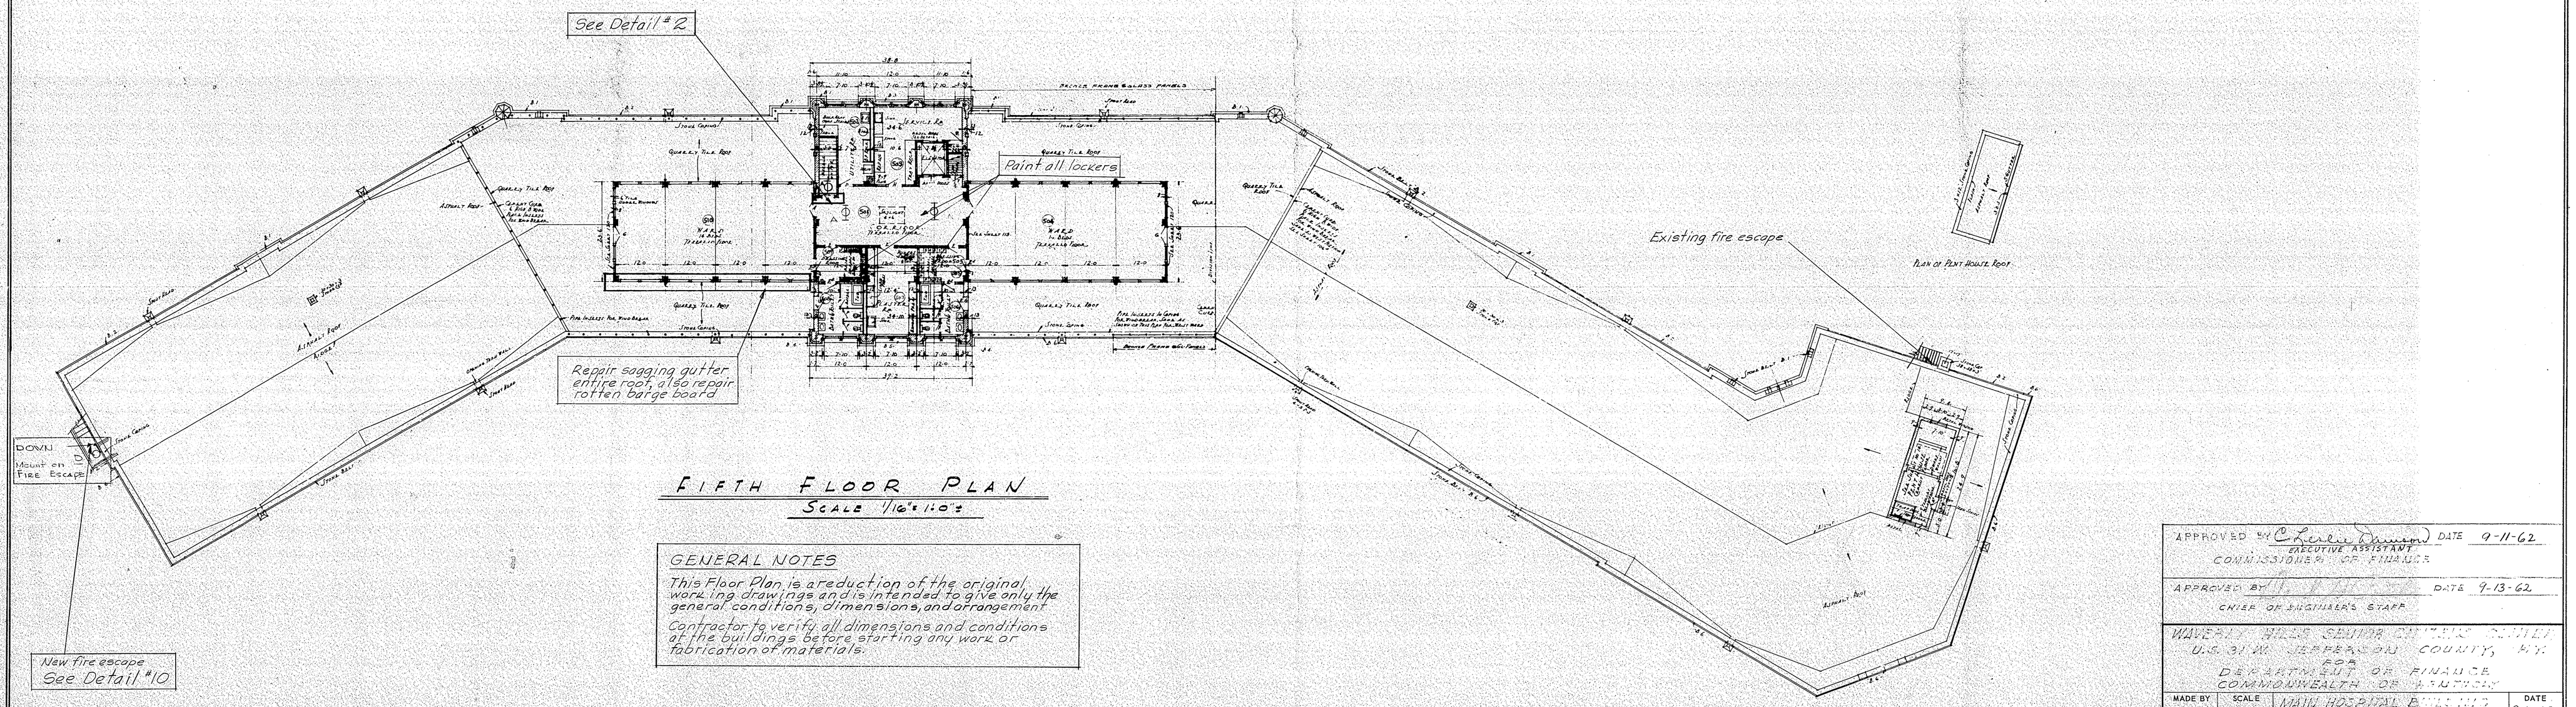
See Detail # 2
Paint all lockers
Existing fire escape
Repair sagging gutter entire roof, also repair rotten barge board
DOWN
Mount on Fire Escape
New fire escape See Detail #10
Plan of Flint House Roof

FIFTH FLOOR PLAN

SCALE 1/16" = 1'-0"

GENERAL NOTES

This Floor Plan is a reduction of the original working drawings and is intended to give only the general conditions, dimensions, and arrangement.

Contractor to verify all dimensions and conditions at the buildings before starting any work or fabrication of materials.

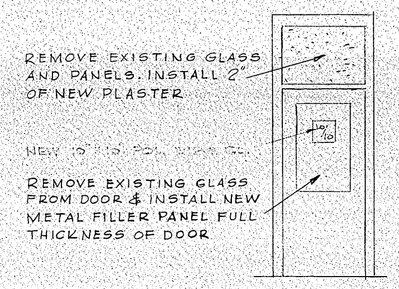
REMOVE EXISTING GLASS AND PANELS. INSTALL 2" OF NEW PLASTER.
NEW 10 3/8" POL. WIRE GLASS
REMOVE EXISTING GLASS FROM DOOR & INSTALL NEW METAL FILLER PANEL FULL THICKNESS OF DOOR

DETAIL NO. 2

FIRST FLOOR - CORR. TO STAIR HALLS	NO. 1-2	
SECOND FLOOR - CORR. TO STAIR HALLS	NO. 2-A	& 2-B
THIRD FLOOR - CORR. TO STAIR HALLS	NO. 3-A	& 3-B
FOURTH FLOOR - CORR. TO STAIR HALLS	NO. 4-A	& 4-B
FIFTH FLOOR - CORR. TO STAIR HALLS	NO. 5-2	

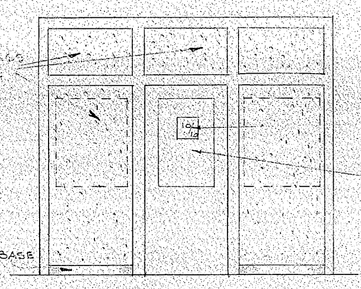
REMOVE EXISTING GLASS AND PANELS. INSTALL 2" OF NEW PLASTER.
NEW 4" BLOCK RUBBER BASE
NEW 10 3/8" POL. WIRE GLASS
REMOVE EXISTING GLASS FROM DOOR & INSTALL NEW METAL FILLER PANEL FULL THICKNESS OF DOOR.

DETAIL # 4

FIRST FLOOR - CORR. TO STAIR HALL	# 1-C	
SECOND FLOOR - CORR. TO STAIR HALL	# 2-C	
THIRD FLOOR - CORR. TO STAIR HALL	# 3-C	
FOURTH FLOOR - CORR. TO STAIR HALL	# 4-C	

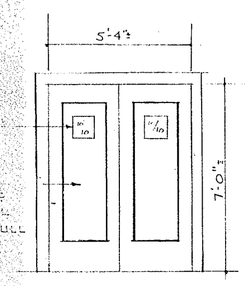

DETAIL 1-A

CORR. TO STAIR HALL NO. 1-B

DETAILS OF DOORS FROM CORRIDORS TO STAIR HALLS

SCALE 1/4" = 1'-0"

APPROVED BY C. Leslie Dunn, EXECUTIVE ASSISTANT, COMMISSIONER OF FINANCE — DATE 9-11-62

APPROVED BY _____, CHIEF OF ENGINEER'S STAFF — DATE 9-13-62

WAVERLY HILLS SANITORIUM PROPERTY
U.S. 31 W. JEFFERSON COUNTY, KY.
FOR
DEPARTMENT OF FINANCE
COMMONWEALTH OF KENTUCKY

MADE BY	SCALE		DATE
J.H. R.W.L.	AS SHOWN	MAIN HOSPITAL BUILDING FIFTH FLOOR PLAN	9-7-62

J.D. LUCKETT · J.D. FARLEY — REGISTERED NOS. 155-331 — COMMONWEALTH OF KENTUCKY — ARCHITECTS

LUCKETT & FARLEY
INCORPORATED
ARCHITECTS
9th FLOOR · WASHINGTON BLDG.
LOUISVILLE 2, KENTUCKY
E. R. RONALD & ASSOCIATES
CONSULTING ENGINEERS

REVISIONS

SHEET NO. 5

DD-769